


A

B

C

D

E

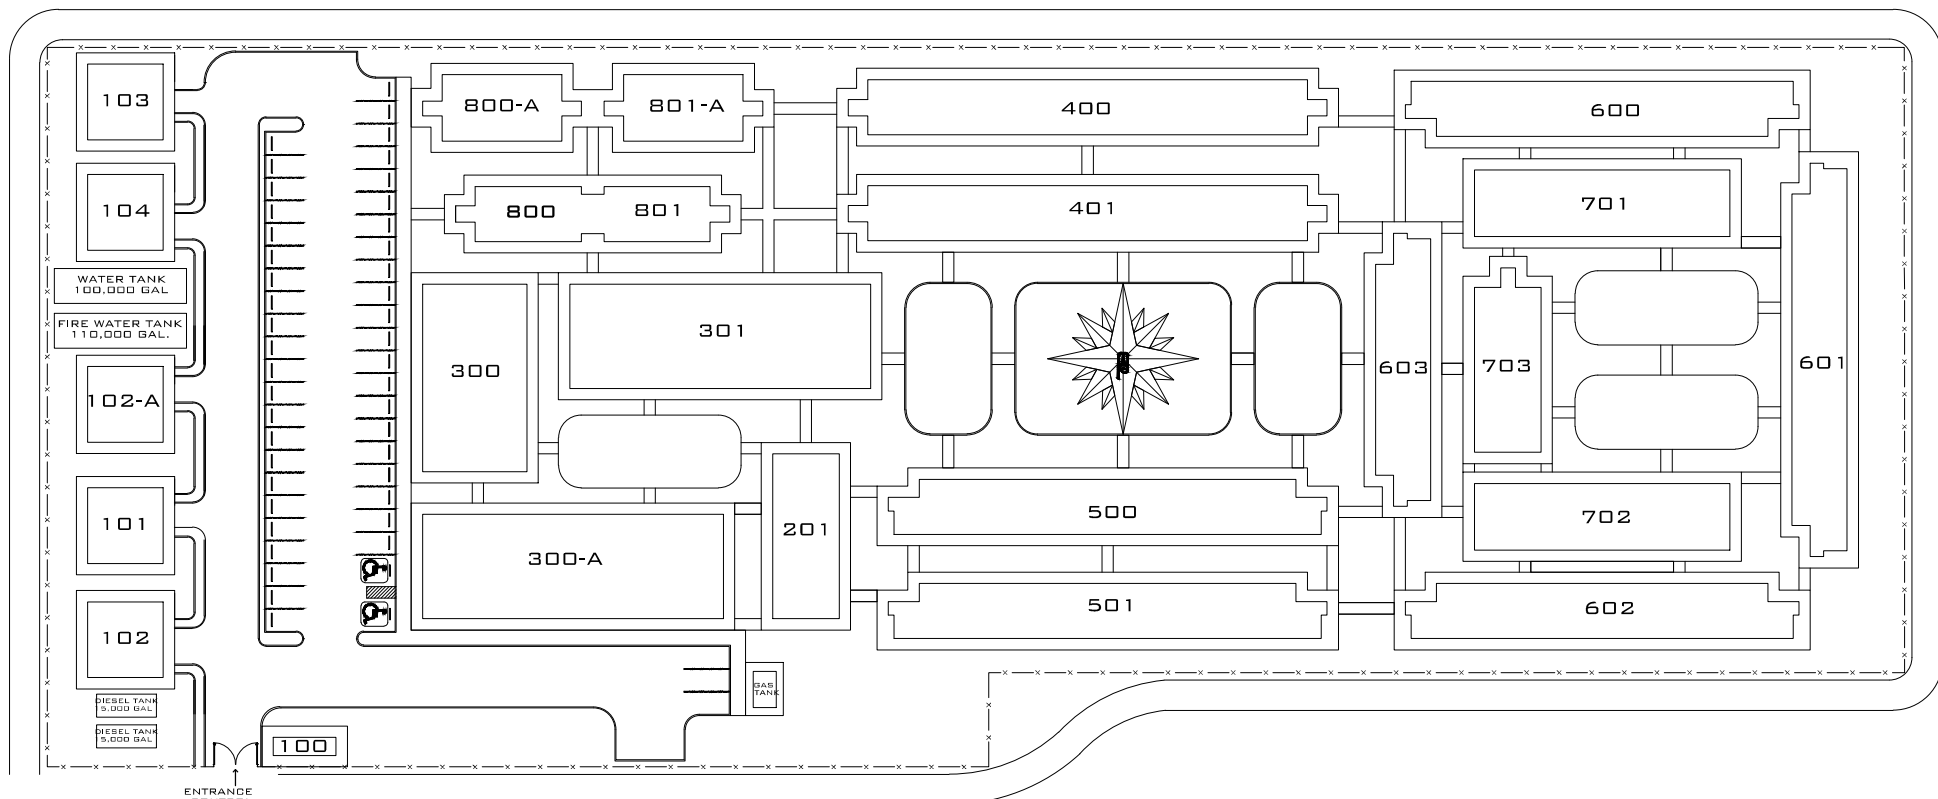

ACCOMMODATIONS :		
400	ACCOMMODATION - CATEGORY 3 (20 PEOPLE PER UNIT)	(105.83M ²)
401	ACCOMMODATION - CATEGORY 3 (20 PEOPLE PER UNIT)	(105.83M ²)
500	ACCOMMODATION - CATEGORY 2 (40 PEOPLE PER UNIT)	(90.71M ²)
501	ACCOMMODATION - CATEGORY 2 (40 PEOPLE PER UNIT)	(90.71M ²)
600	ACCOMMODATION - CATEGORY 1-MEN MODEL A (96 PEOPLE PER UNIT)	(79.79M ²)
601	ACCOMMODATION - CATEGORY 1-MEN MODEL A (96 PEOPLE PER UNIT)	(79.79M ²)
602	ACCOMMODATION - CATEGORY 1-MEN MODEL A (96 PEOPLE PER UNIT)	(79.79M ²)
603	ACCOMMODATION - CATEGORY 1-WOMEN (56 PEOPLE PER UNIT)	(50.80M ²)
800	ACCOMMODATION - CATEGORY 1-STAFF (32 PEOPLE PER UNIT)	(25.54M ²)
801	ACCOMMODATION - CATEGORY 1-STAFF (32 PEOPLE PER UNIT)	(25.54M ²)
COMMUNAL WASHROOM FACILITIES :		
701	COMMUNAL WASHROOM FACILITY (MEN)	(74.36M ²)
702	COMMUNAL WASHROOM FACILITY (MEN)	(74.36M ²)
703	COMMUNAL WASHROOM FACILITY (WOMEN)	(47.96M ²)
800-A	COMMUNAL WASHROOM FACILITY (STAFF)	(34.76M ²)
801-A	COMMUNAL WASHROOM FACILITY (STAFF)	(34.76M ²)
SERVICE FACILITIES :		
201	LAUNDRY FACILITY	(47.96M ²)
300	TRAINING FACILITY	(85.56M ²)
300-A	KITCHEN AND DINNING FACILITY (200 PEOPLE)	(137.31M ²)
301	RECREATION CENTER	(137.31M ²)
GENERAL :		
100	GUARD HOUSE	(4.97M ²)
101	ELECTRICAL BUILDING	(25.00M ²)
102	MECHANICAL BUILDING	(25.00M ²)
102-A	MAINTENANCE BUILDING	(25.00M ²)
103	TREATMENT PLANT	(25.00M ²)
104	WATER TREATMENT PLANT AND PUMP STATION	(25.00M ²)




Constructora Urbana, S.A.
Ingenieros Contratistas

PROJECT:
**MINA DE COBRE
PANAMA**

Minera  Panama



Joint Venture Panama Inc.

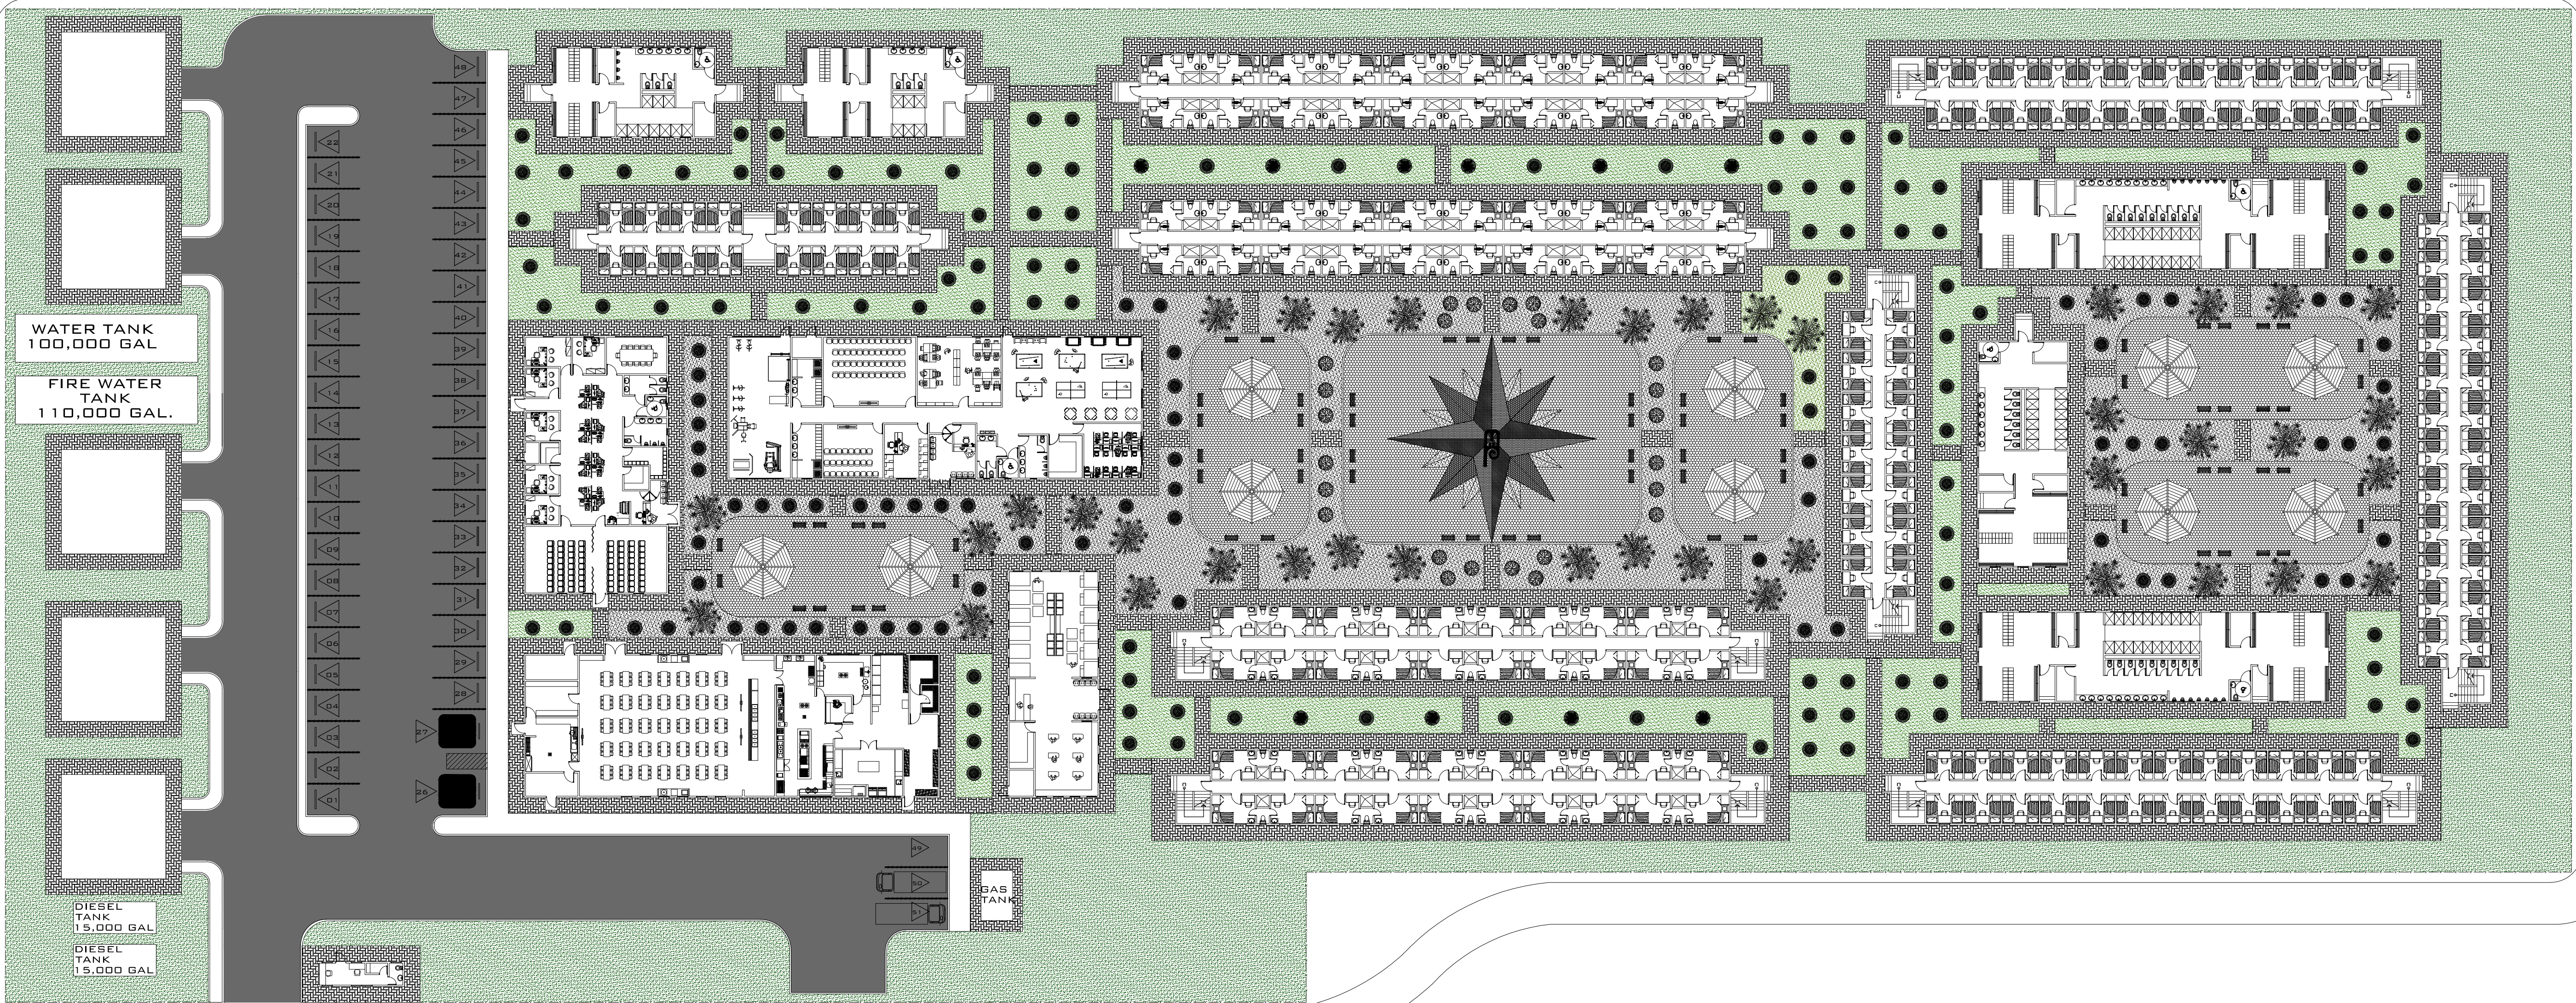

SITE PLAN - MINA DE COBRE PANAMA

SCALE 1:333 1/3

#	REV.	DESCRIPTION	DATE	BY	CHK	0
---	------	-------------	------	----	-----	---

SCALES:	INDICATED	DATE:	09/09/2011
DESIGNED:	ING.	DRAWN:	O. RIVERA
REVIEWED:		FILE:	CM- SITE PLAN -11X17 DWG
PREPARED:	C.U.S.A.	APPROVED:	

According to Law 15 of 1994, this plane is copyrighted by Constructora Urbana, S.A. and reproduced in whole or in part and the use of its contents without prior written consent of the author.

TITULO:
**MINA DE COBRE PANAMA PROJECT
500 PERSONS CAMP
SITE PLAN**

PRINTED:
23/9/2011 5:07 p.m.

SHEET
OF